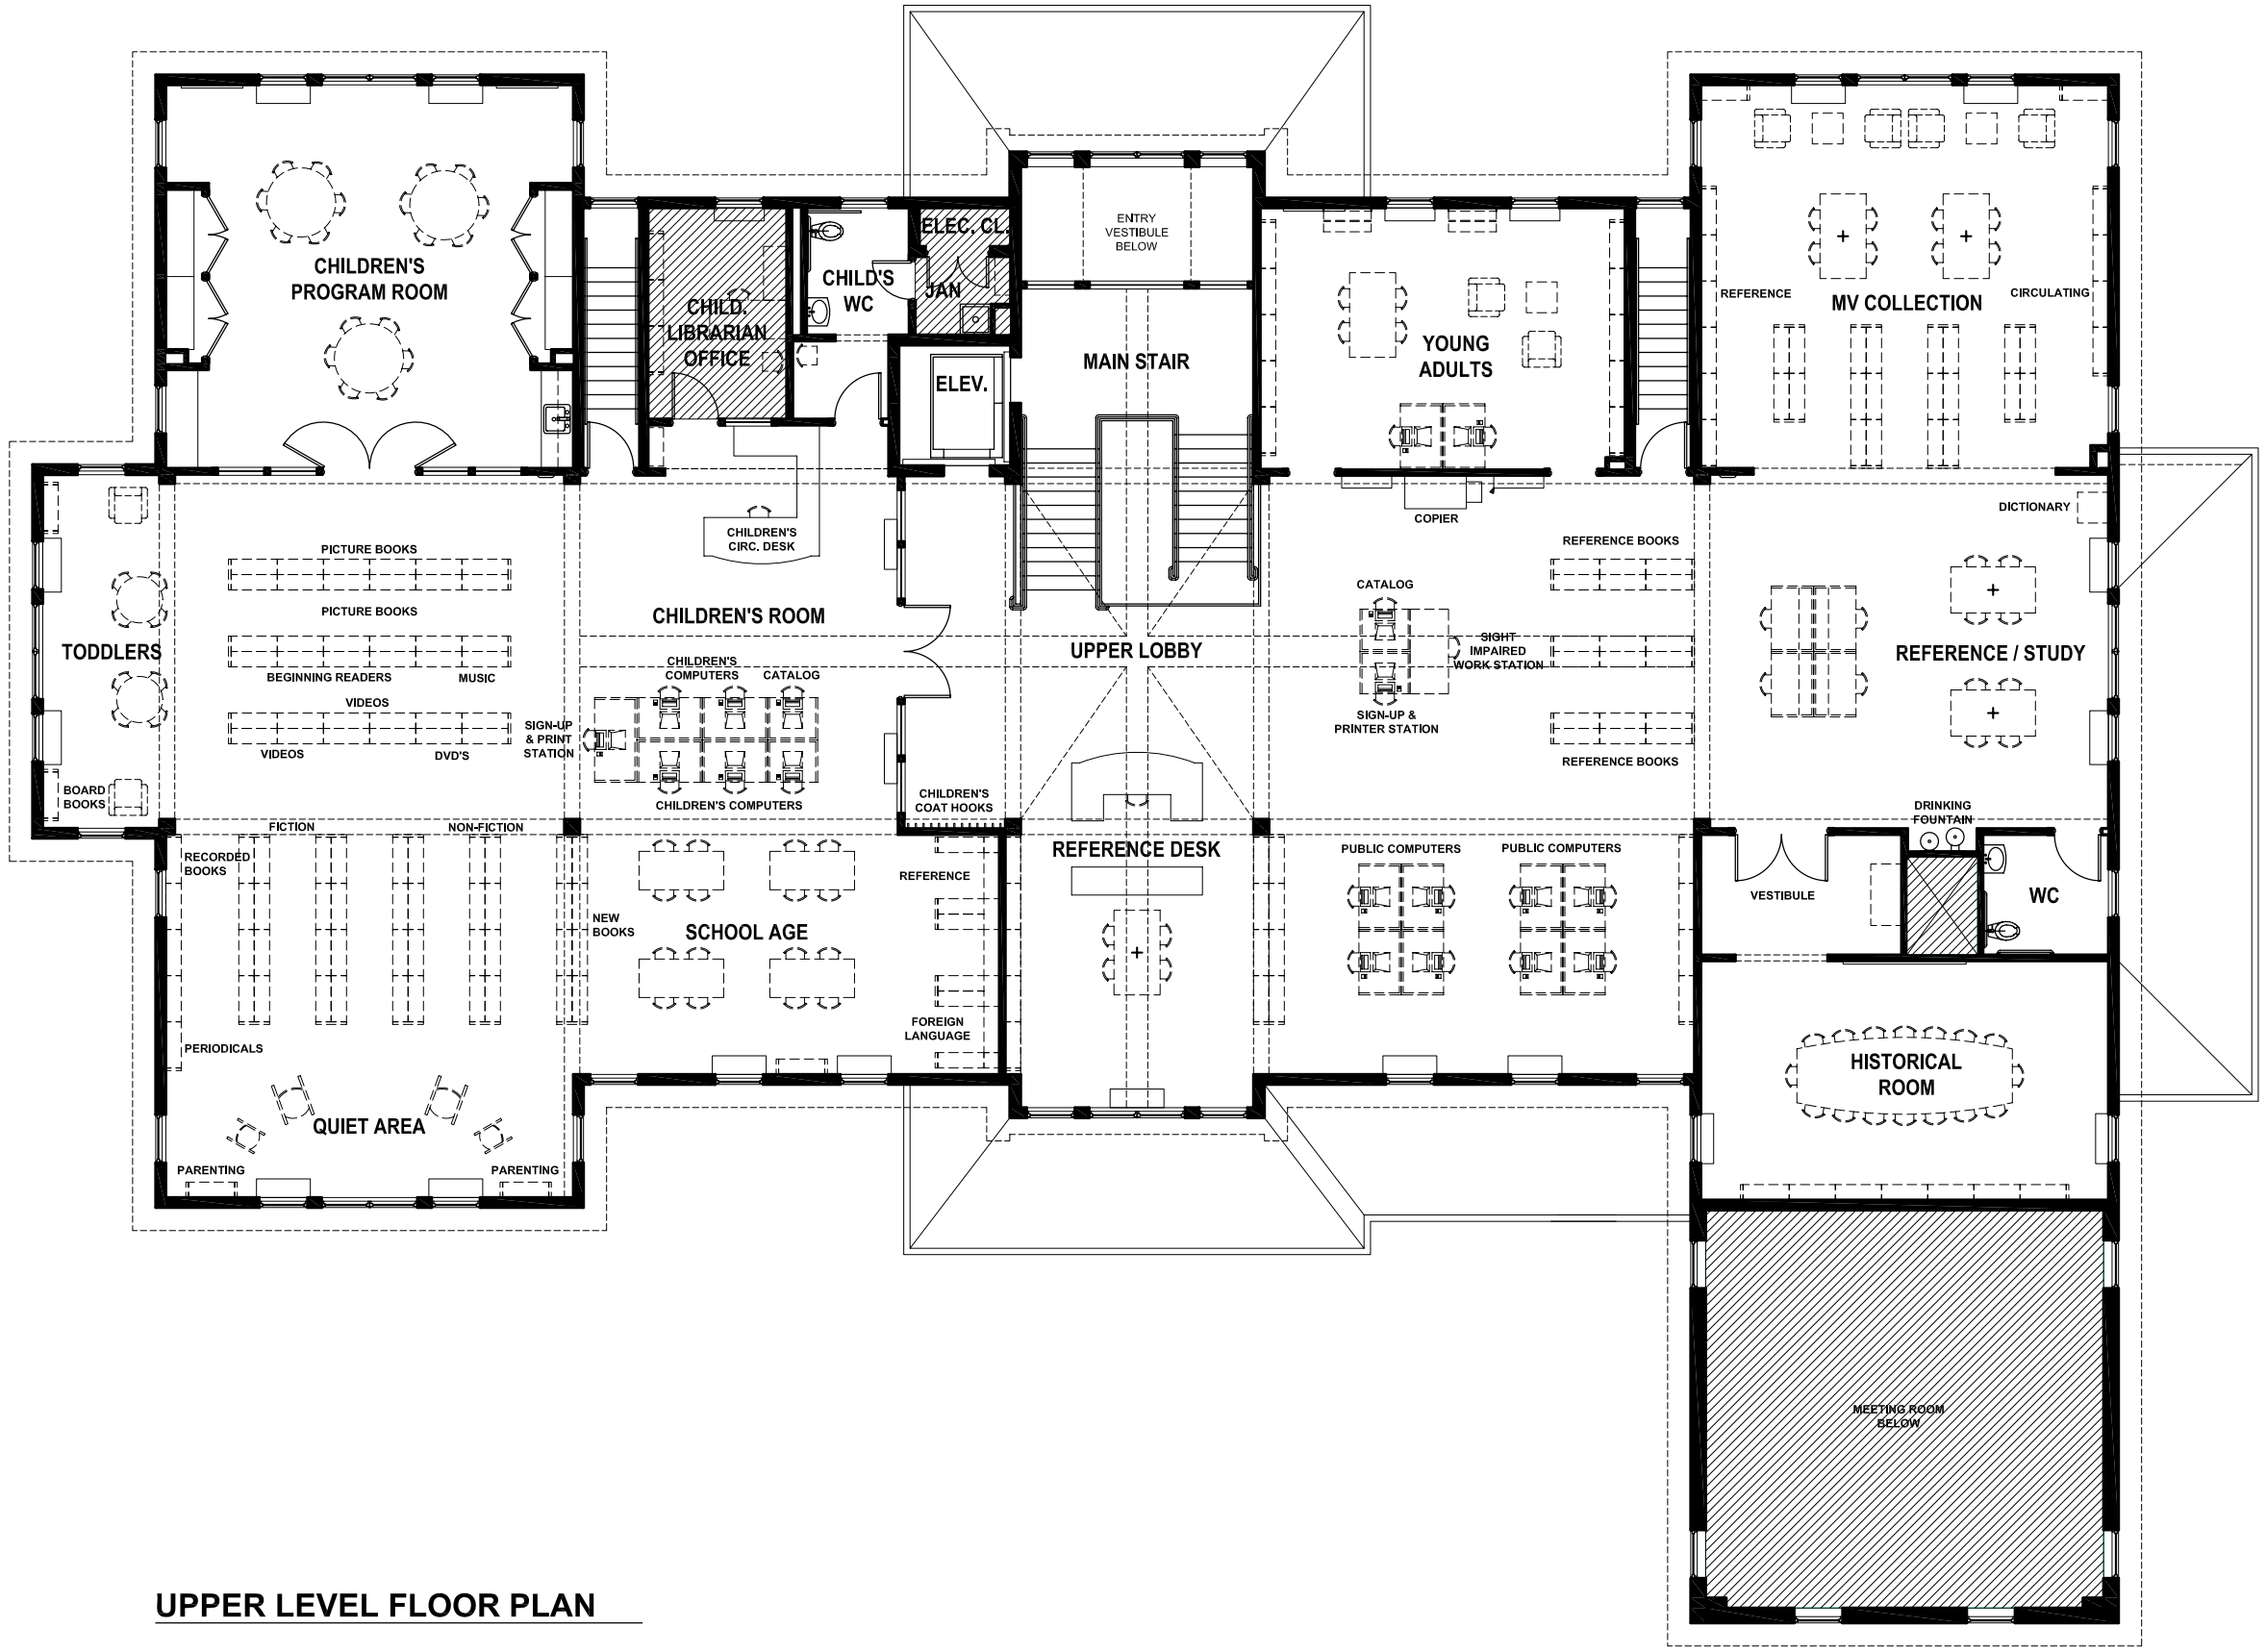

UPPER LEVEL FLOOR PLAN